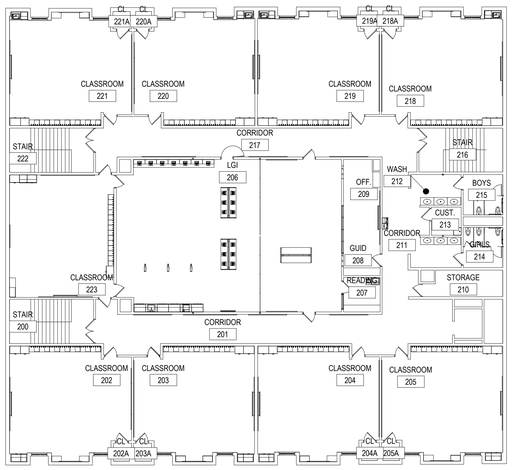

1 A1.1 OVERALL SECOND FLOOR PLAN
1/16" = 1'-0"

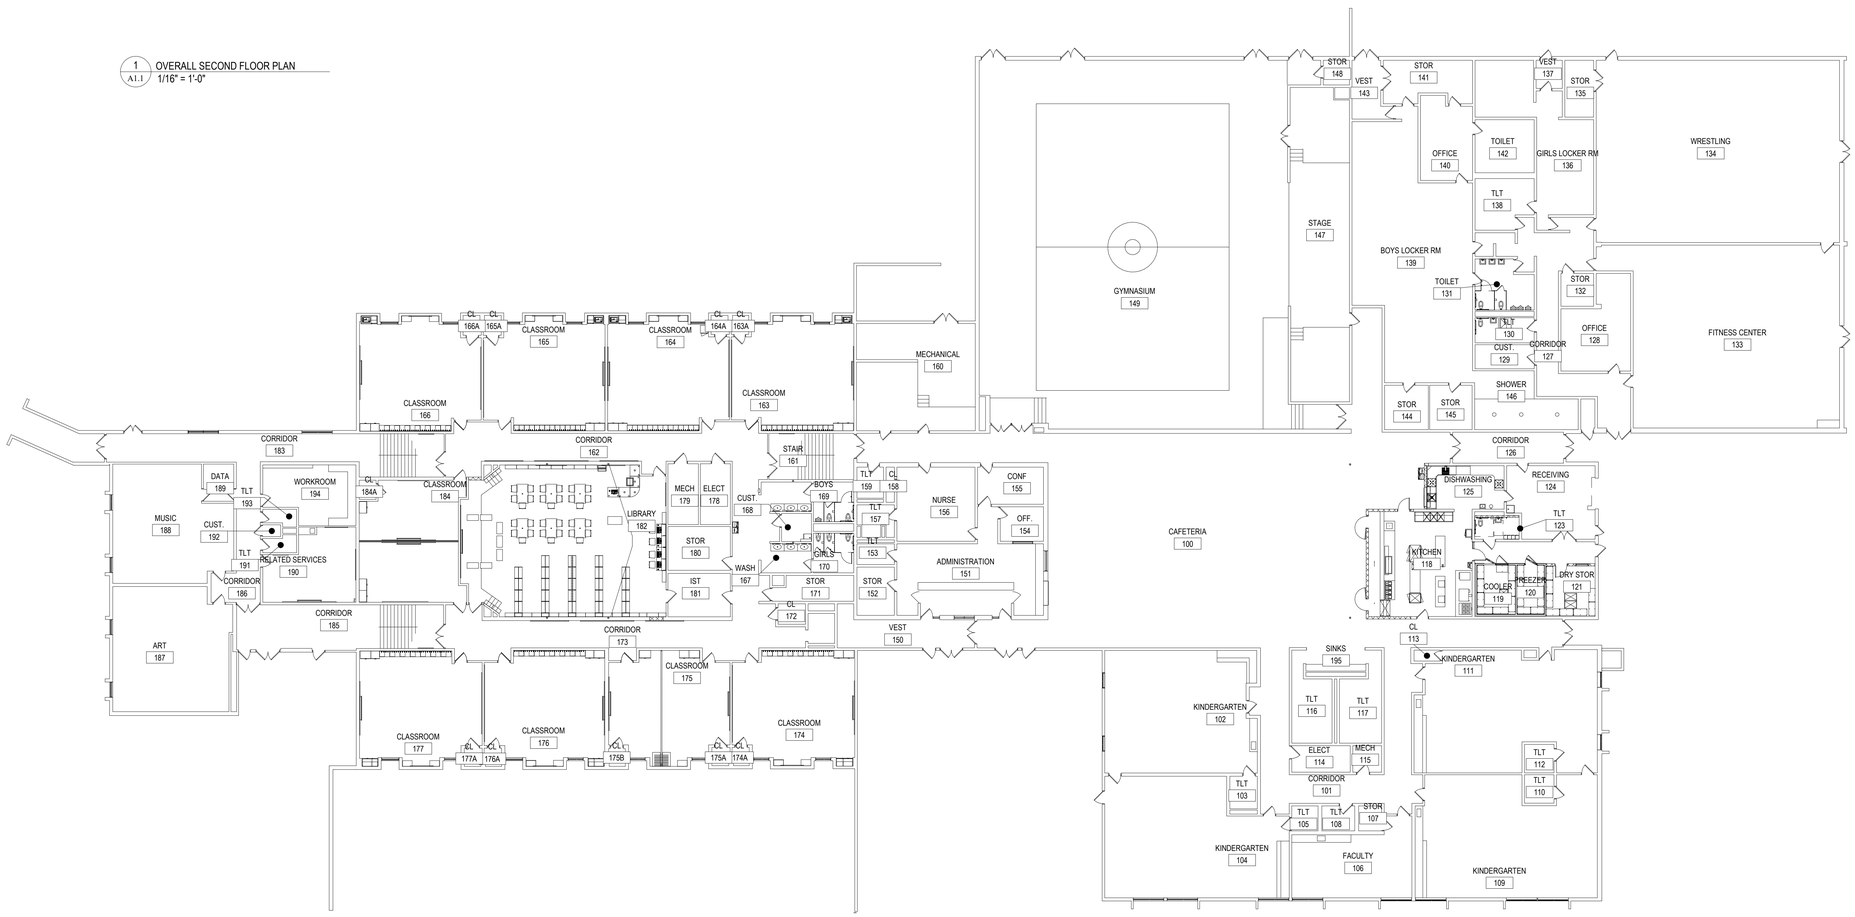

2 A1.1 OVERALL FIRST LOOR PLAN
1/16" = 1'-0"

ALL REPORTS, PLANS SPECIFICATIONS AND COMPUTER FILES RELATING TO THIS PROJECT ARE THE PROPERTY OF CRABTREE, ROHRBAUGH & ASSOCIATES. CRABTREE ROHRBAUGH & ASSOCIATES RETAINS ALL COMMON LAW, STATUTE AND OTHER RESERVED RIGHTS INCLUDING THE COPYRIGHT THERETO. REPRODUCTION OF THE MATERIAL HEREIN OR SUBSTANTIAL USE WITHOUT WRITTEN PERMISSION OF CRABTREE, ROHRBAUGH & ASSOCIATES VIOLATES THE COPYRIGHT LAWS OF THE UNITED STATES AND WILL BE SUBJECT TO LEGAL PROSECUTION.
© CRABTREE, ROHRBAUGH & ASSOCIATES, INC 2018

REVISIONS

MM-DD-YR	NAME	DESCRIPTION OF CHANGES

CRABTREE ROHRBAUGH & ASSOCIATES - ARCHITECTS
250 WEST MAIN STREET, SUITE 200
CHARLOTTESVILLE VA 22902
434-975-7262 FAX 434-975-7263
www.cra-architects.com

401 EAST WINDING HILL ROAD
MECHANICSBURG PA 17055
717-458-0272 FAX 717-458-0047

RENOVATIONS TO
BIG SPRING MOUNT ROCK ELEMENTARY
BIG SPRING SCHOOL DISTRICT
43 MOUNT ROCK ROAD, NEWVILLE PA 17241

OVERALL FIRST & SECOND FLOOR PLANS

PLOT SCALE: 1/16" = 1'-0"
FILENAME:
DATE: DECEMBER 27, 2018

PROJECT
3196.1

A1.1